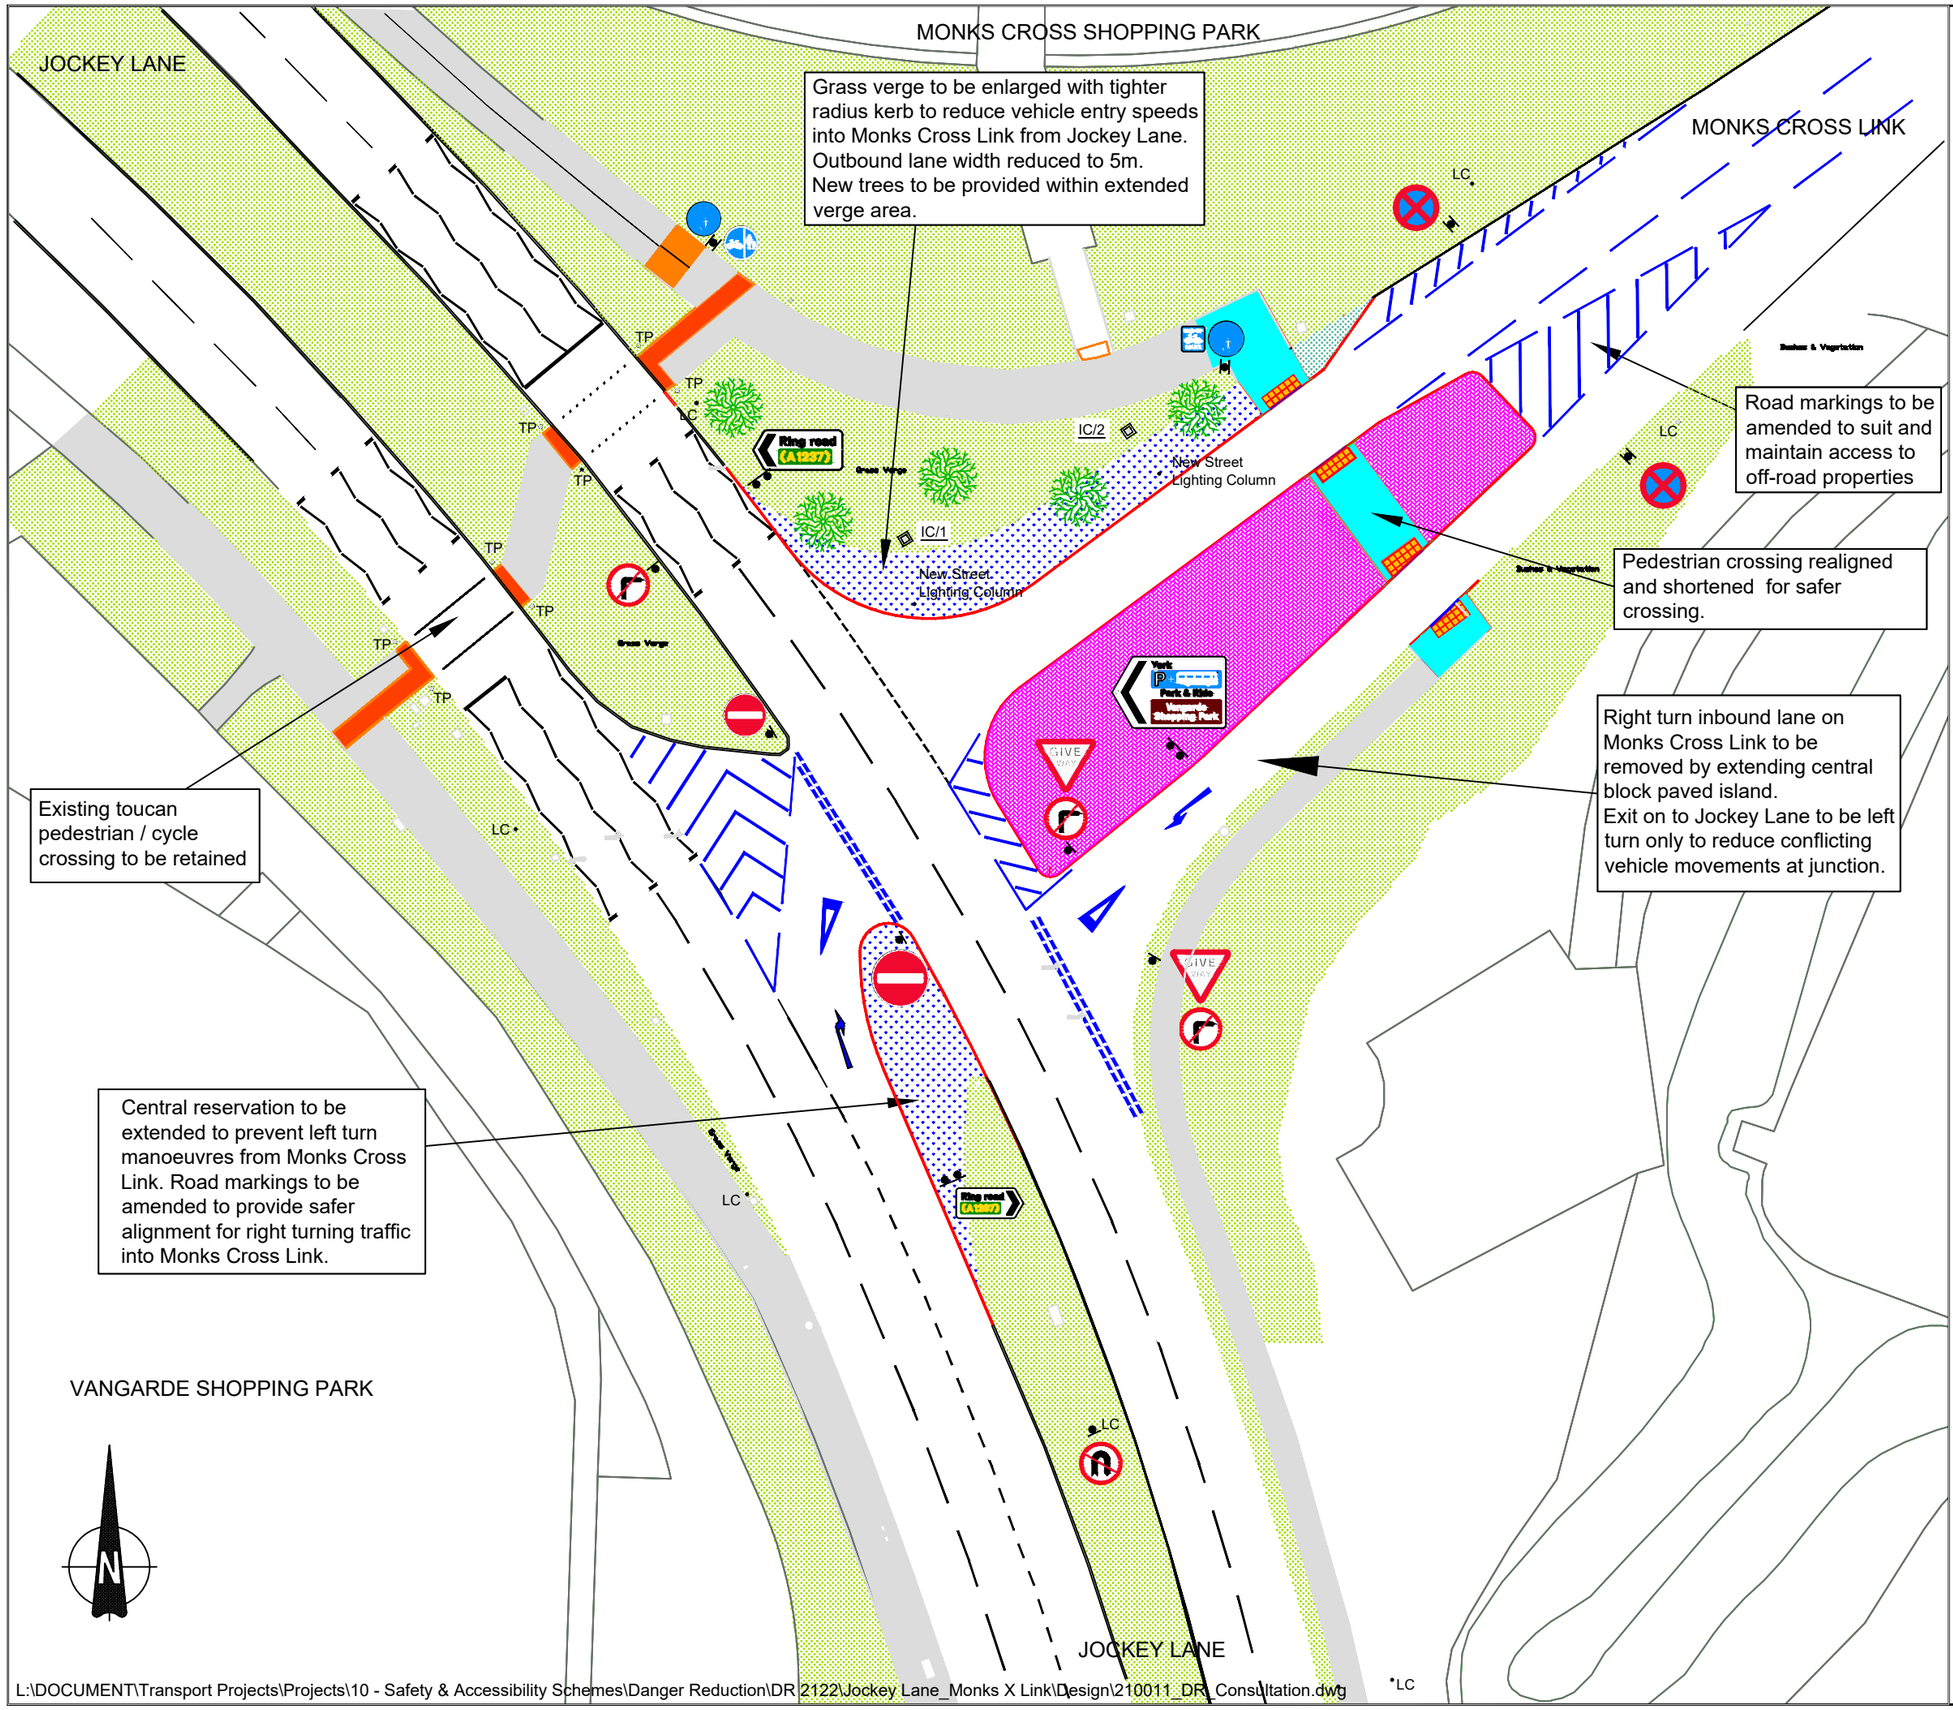

NOTES:

LC	Existing lighting column to remain.
TP	Existing signal pole to remain.
IC/*	Proposed inspection chamber.
	Proposed tree.
	Proposed verge.
	Extended central island (block paving).
	Amended footway.

©CROWN COPYRIGHT.City of York Council OS Licence No. 1000 20818

CONSULTATION

Revision	By	Checked	Approved	Date	Description

CITY OF YORK COUNCIL
Highways Engineering Design
Eco Depot, Hazel Court, James Street, York, YO11 3DS
www.york.gov.uk

Project

2023/24 Danger Reduction Programme

DR03/21c Jockey Lane / Monks Cross Link DR

Drawing

Proposed Layout - Consultation

Drawn by	D.MERCER	Date:	08/2025
Checked by	A N OTHER	Date:	XXXXXX
Authorised by	A N OTHER	Date:	XXXXXX

Drawing No. 21011/DR/CONSULTATION

Revision

Drawing Scale: Not to scale A3

CAD Filename: Computer Filename

Plot Scale: 1:00

L:\DOCUMENT\Transport Projects\Projects\10 - Safety & Accessibility Schemes\Danger Reduction\DR 2122\Jockey Lane_Monks X Link\Design\210011_DR_Consultation.dwg