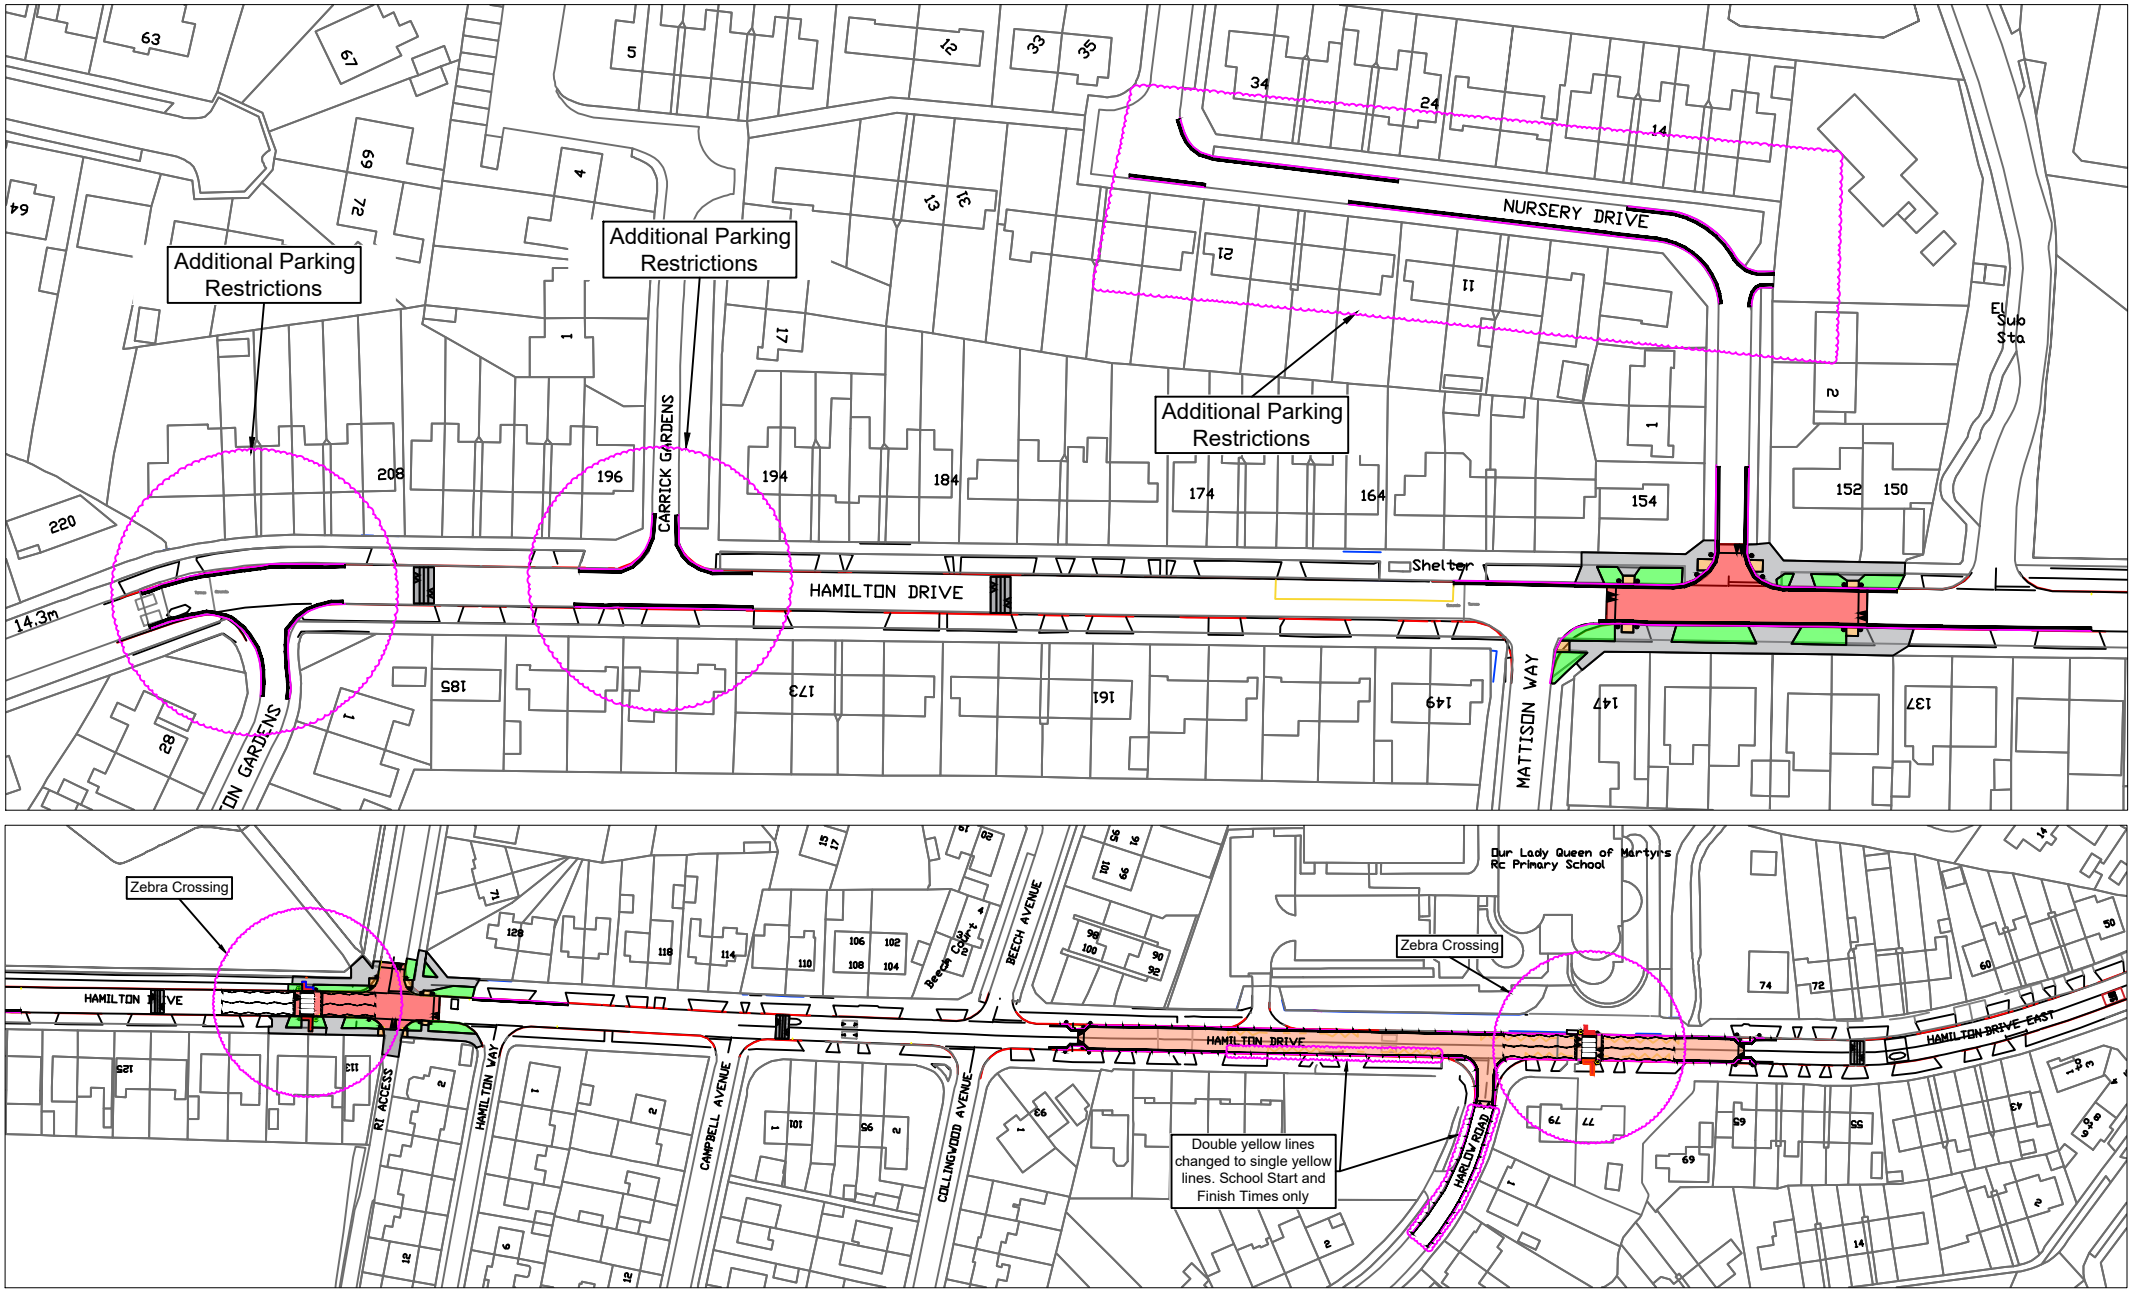


L:\DOCUMENT\Transport Projects\Projects\11 - School Schemes\20_21\2. OLQM\03 Feasibility\Drawings\Post Consult Outline Designs\OLQM Nov Update Plan.dwg


©CROWN COPYRIGHT.City of York Council OS Licence No. 1000 20818


CITY OF YORK COUNCIL
Highways Engineering Design
Eco Depot, Hazel Court, James Street, York, YO10 3DS
www.york.gov.uk


	INITIAL	REV	AMENDMENT	DATE
DRAWN BY	B POTTER			
CHECKED BY				
SCALE NTS	A4			
DATE 06/11/2026				

HAMILTON DRIVE - SAFER NEIGHBOURHOOD WEST
OUTLINE DESIGN
POST CONSULTATION CHANGES

HED/SSP01/25e/OL/1

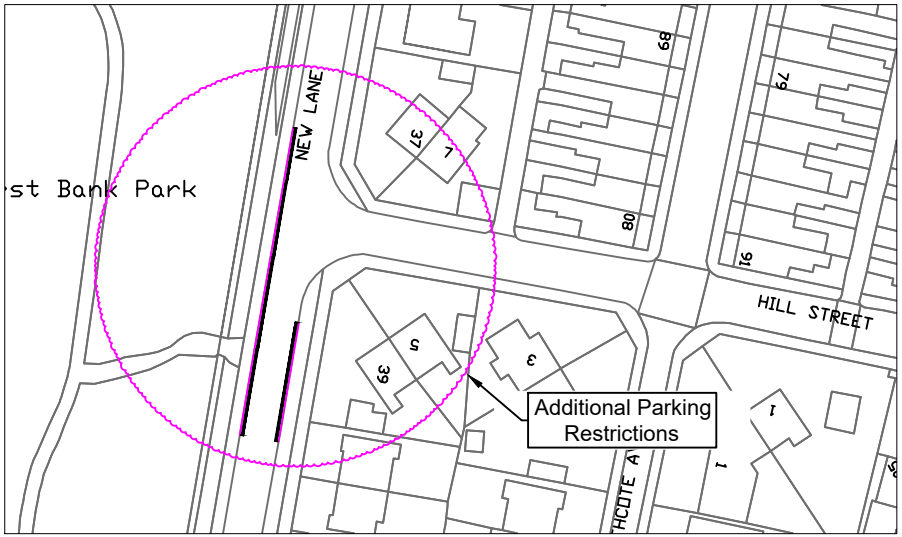

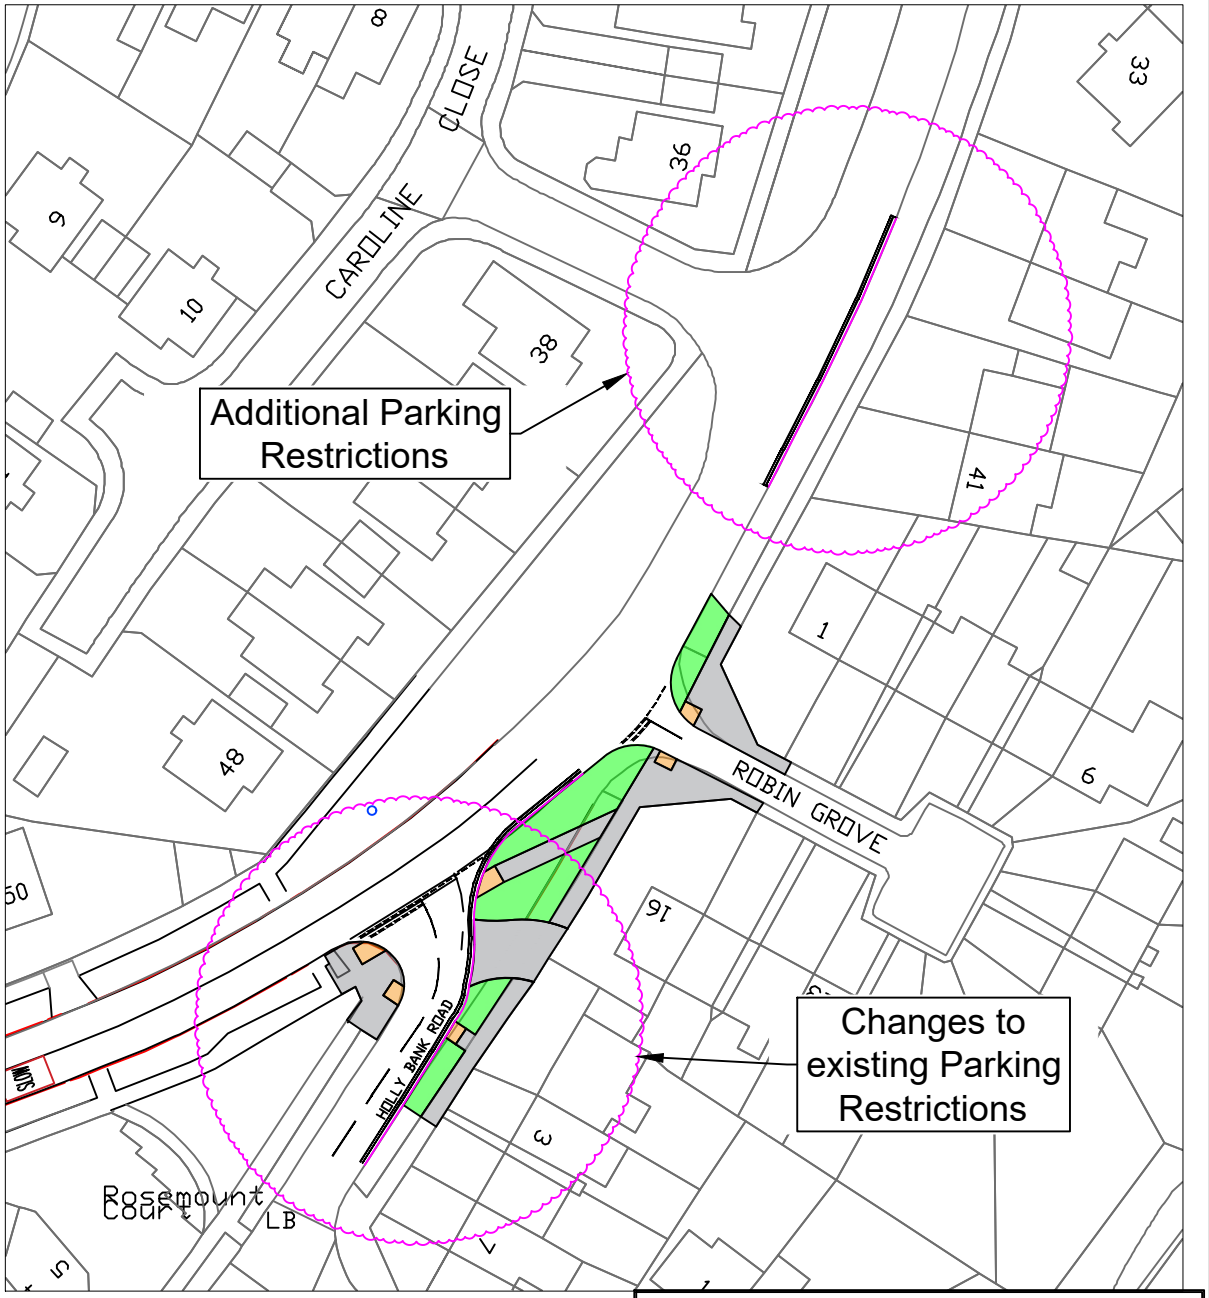

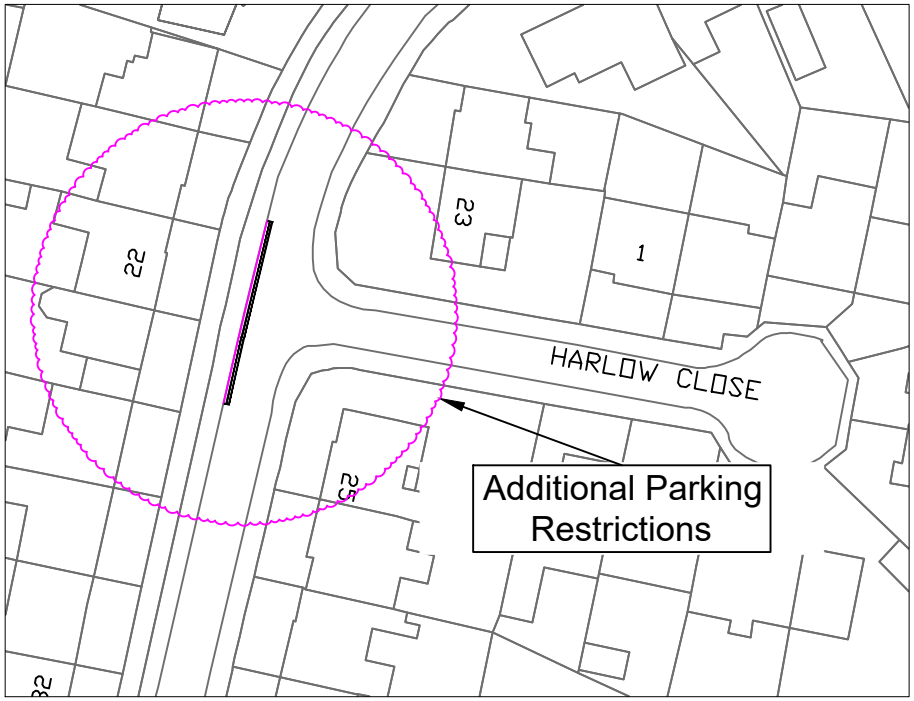

©CROWN COPYRIGHT.City of York Council OS Licence No. 1000 20818

L:\DOCUMENT\Transport Projects\Projects\11 - School Schemes\20_21\2. OLQM\03 Feasibility\Drawings\Post Consult Outline Designs\OLQM Nov Update Plan.dwg

CITY OF YORK COUNCIL
Highways Engineering Design
Eco Depot, Hazel Court, James Street, York, YO10 3DS
www.york.gov.uk

	INITIAL	REV	AMENDMENT	DATE
DRAWN BY	B POTTER			
CHECKED BY				
SCALE NTS	A4			
DATE 06/11/2026				

HAMILTON DRIVE - SAFER NEIGHBOURHOOD EAST
OUTLINE DESIGN
POST CONSULTATION CHANGES

HED/SSP01/25e/OL/1