CITY OF YORK COUNCIL
NOTICE OF PROPOSALS
THE YORK SPEED LIMIT (AMENDMENT) (No 14/20)
ORDER 2026

Notice is hereby given that City of York Council, in exercise of powers under Sections 82, 83, 84 and Schedule 9 of the Road Traffic Regulation Act, 1984 ("the Act") and of all other enabling powers and after consultation with the Chief Officer of Police in accordance with Schedule 9 of the Act, proposes to make an Order which will have the effect, of:


1. Introducing a 20mph speed limit in Hamilton Drive East, York, between the western property boundary of No. 68 Hamilton Drive East (terminal point of existing 20mph speed limit) and the projected southern property boundary line of No. 131 Holgate Road.

2. Introducing a 20mph speed limit in Hamilton Drive, York between a point 20 metres west from the projected centreline of Lady Hamilton Gardens (terminal point of existing 20mph speed limit) and a point 19 metres east from the centreline of Campbel Avenue (terminal point of existin 20mph speed limit).

A copy of the draft Order, Statement of Reasons for making it and relevant maps can be inspected at the Reception, West Offices, Station Rise, York, during normal business hours. Objections or other representations specifying reasons for the objection or representation should be sent to me in writing to arrive no later than 4th December 2026.

Dated the 13th November 2026

Director of Environmental and Regulatory Services
West Offices, Station Rise,
York, YO1 6GA
Email: highway.regulation@york.gov.uk

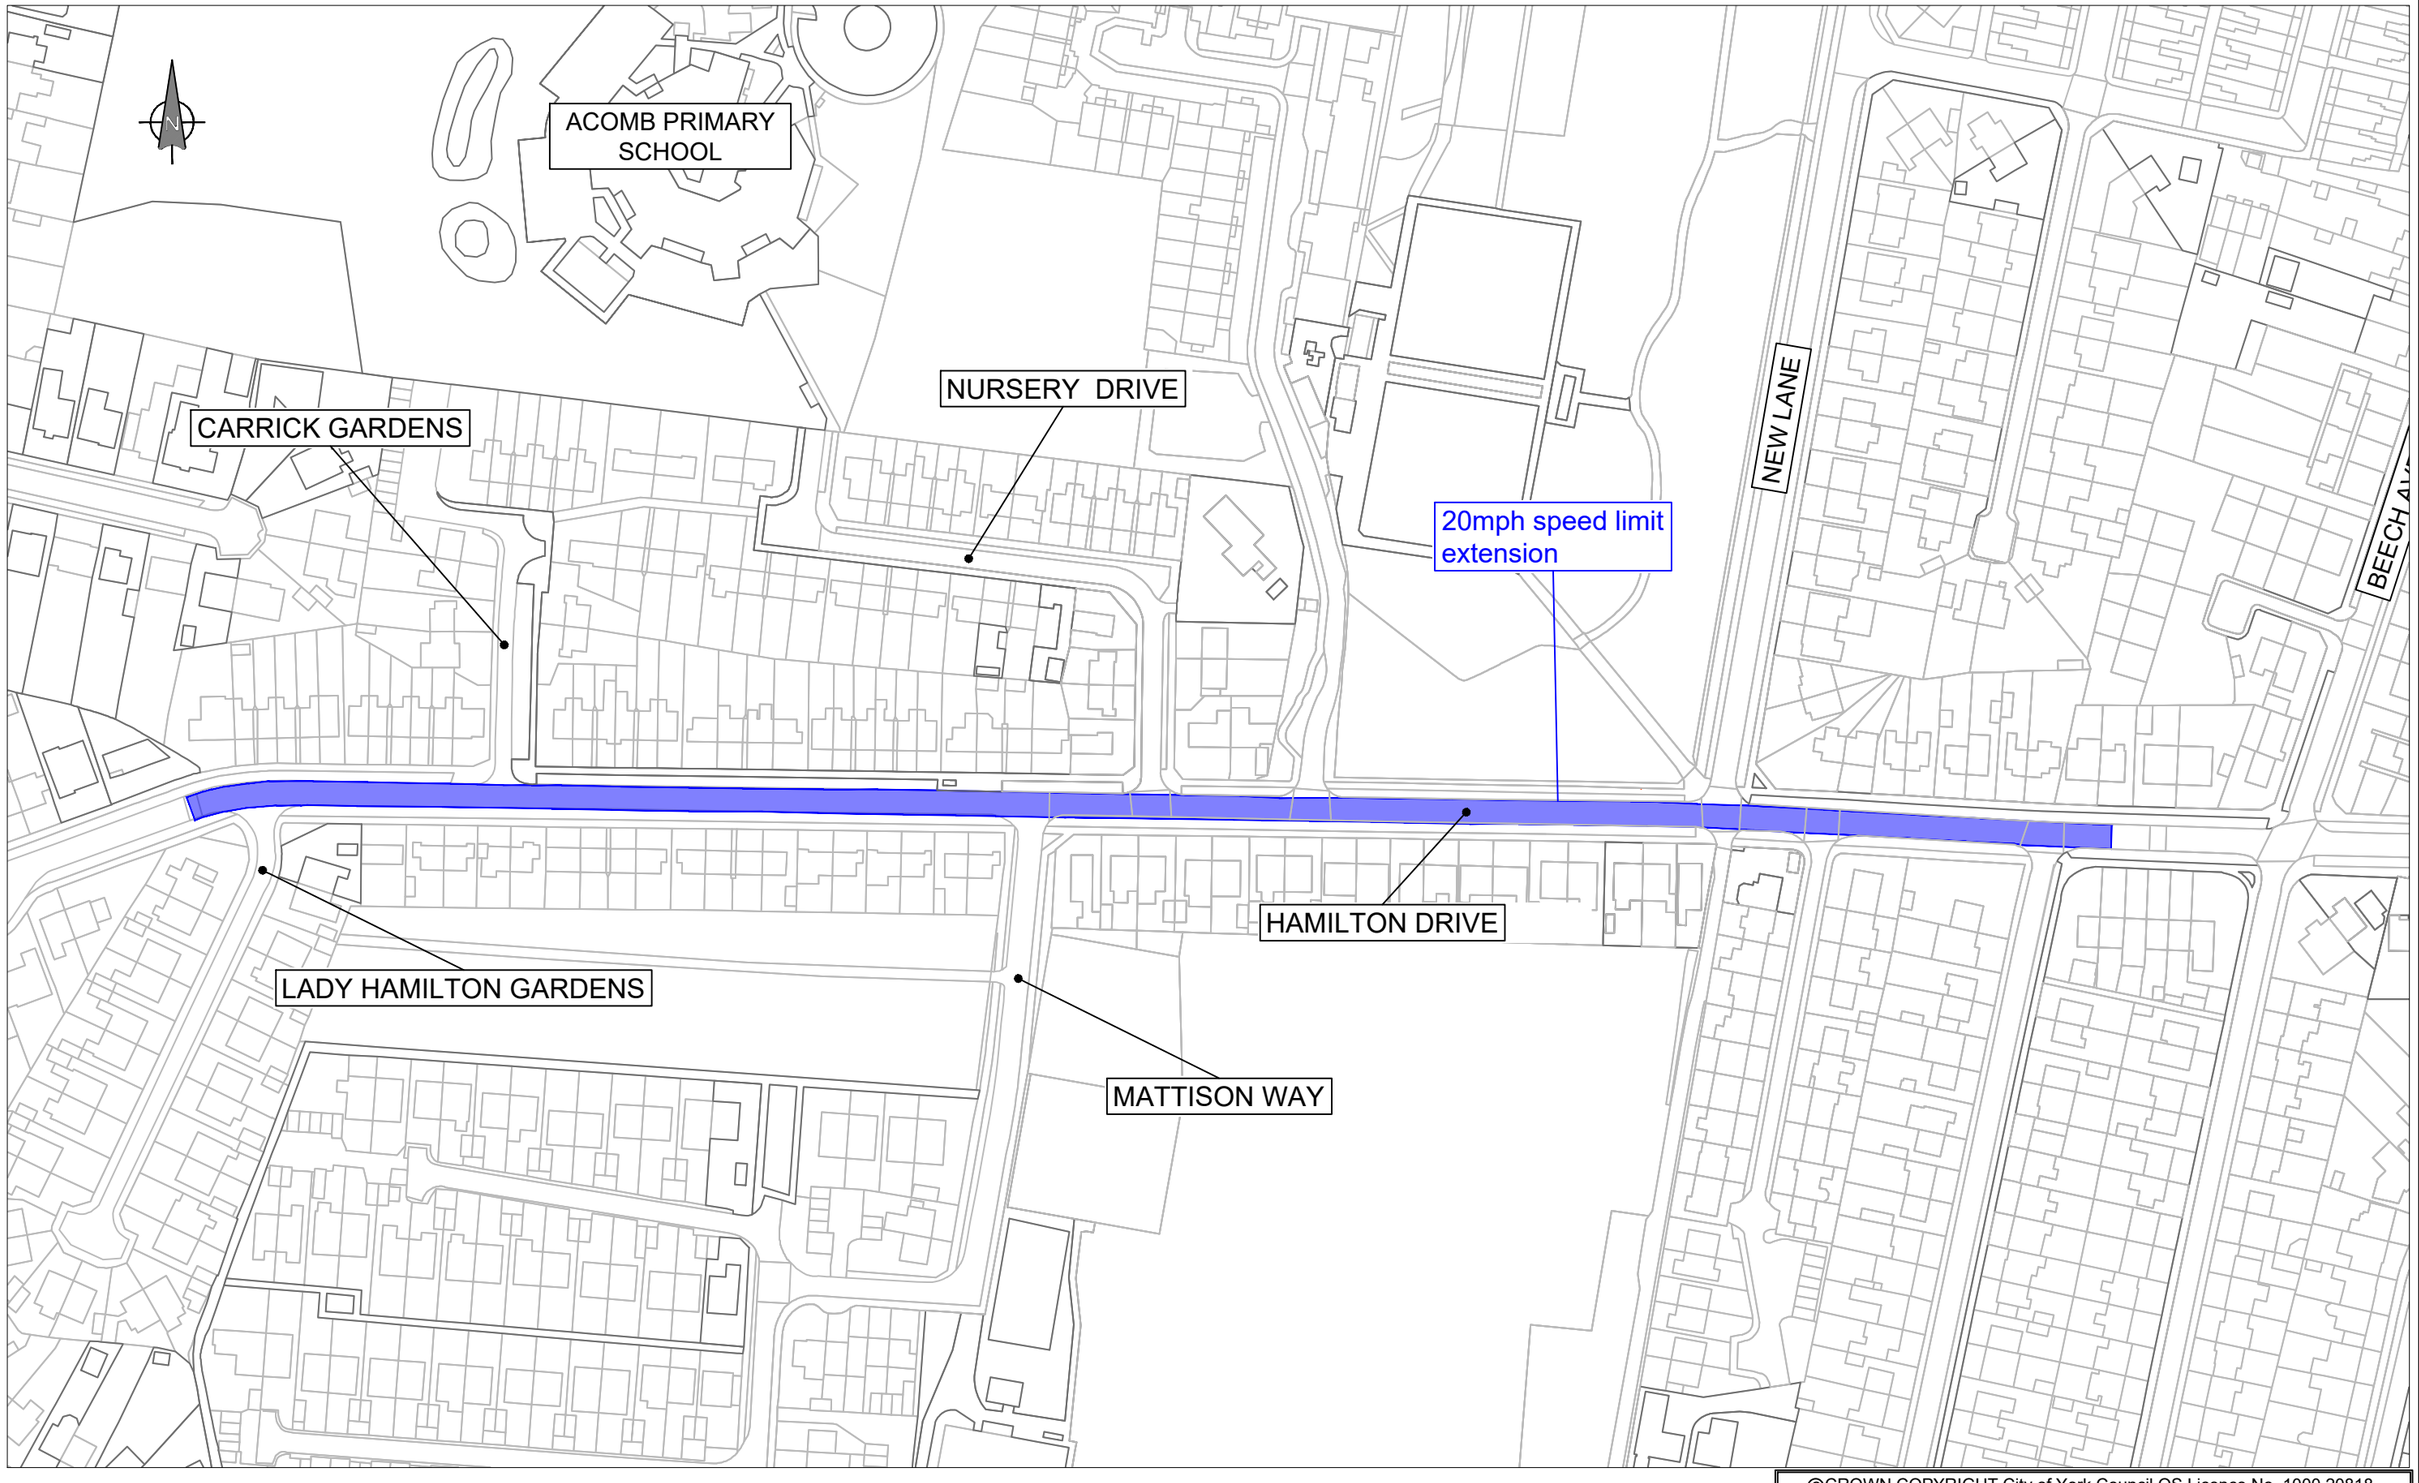

©CROWN COPYRIGHT.City of York Council OS Licence No. 1000 20818

L:\DOCUMENT\Transport Projects\Projects\11 - School Schemes\20_21\2. OLQM\03 Feasibility\Drawings\Post Consult Outline Designs\TRO Plans\HAM DRIVE TRO 20mph.dwg


CITY OF YORK COUNCIL
Highways Engineering Design
Eco Depot, Hazel Court, James Street, York, YO10 3DS
www.york.gov.uk

	INITIAL	REV	AMENDMENT	DATE
DRAWN BY	B POTTER			
CHECKED BY				
DATE 16/10/26	A3			

HAMILTON DRIVE SRTS
HAMILTON DRIVE
TRO - 20MPH EXTENSION
1 of 2

SCALE NTS

HED/SSP01/25e/TRO/1

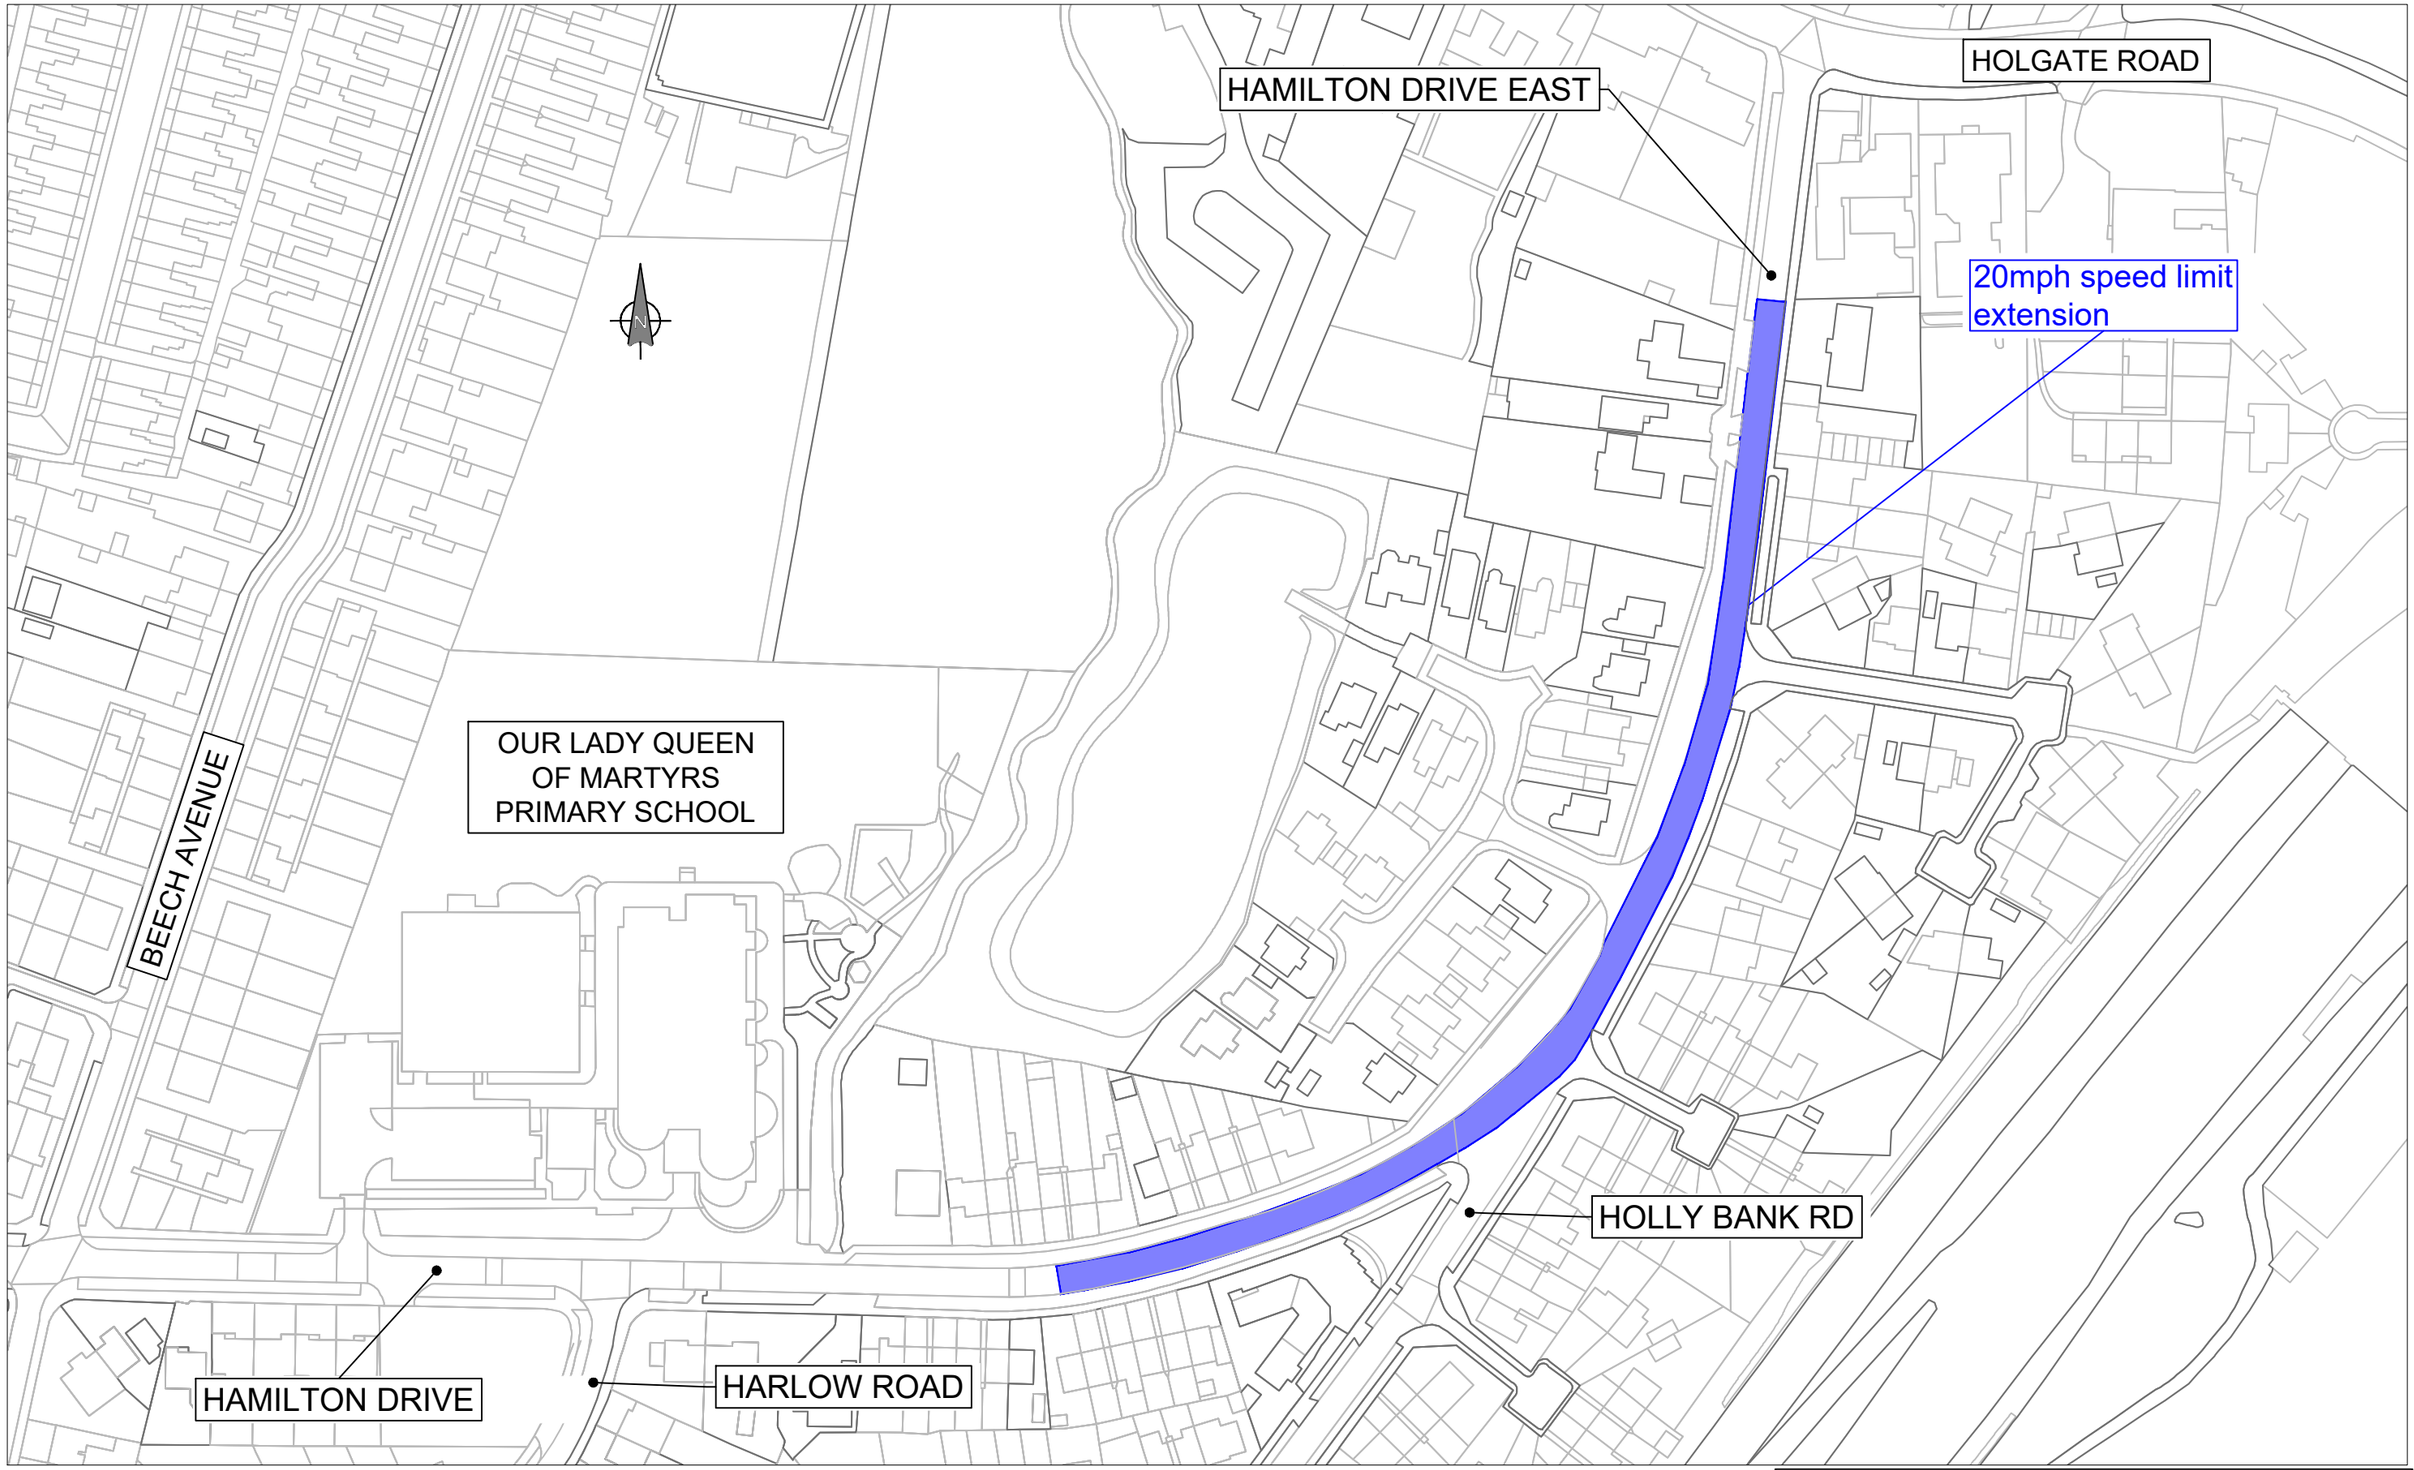

©CROWN COPYRIGHT.City of York Council OS Licence No. 1000 20818

L:\DOCUMENT\Transport Projects\Projects\11 - School Schemes\20_21\2. OLQM\03 Feasibility\Drawings\Post Consult Outline Designs\TRO Plans\HAM DRIVE TRO 20mph.dwg

CITY OF YORK COUNCIL
Highways Engineering Design
Eco Depot, Hazel Court, James Street, York, YO10 3DS
www.york.gov.uk

	INITIAL	REV	AMENDMENT	DATE
DRAWN BY	B POTTER			
CHECKED BY				
DATE 16/10/26	A3			

HAMILTON DRIVE SRTS
HAMILTON DRIVE EAST
TRO - 20MPH EXTENSION
2 of 2

SCALE NTS

HED/SSP01/25e/TRO/2