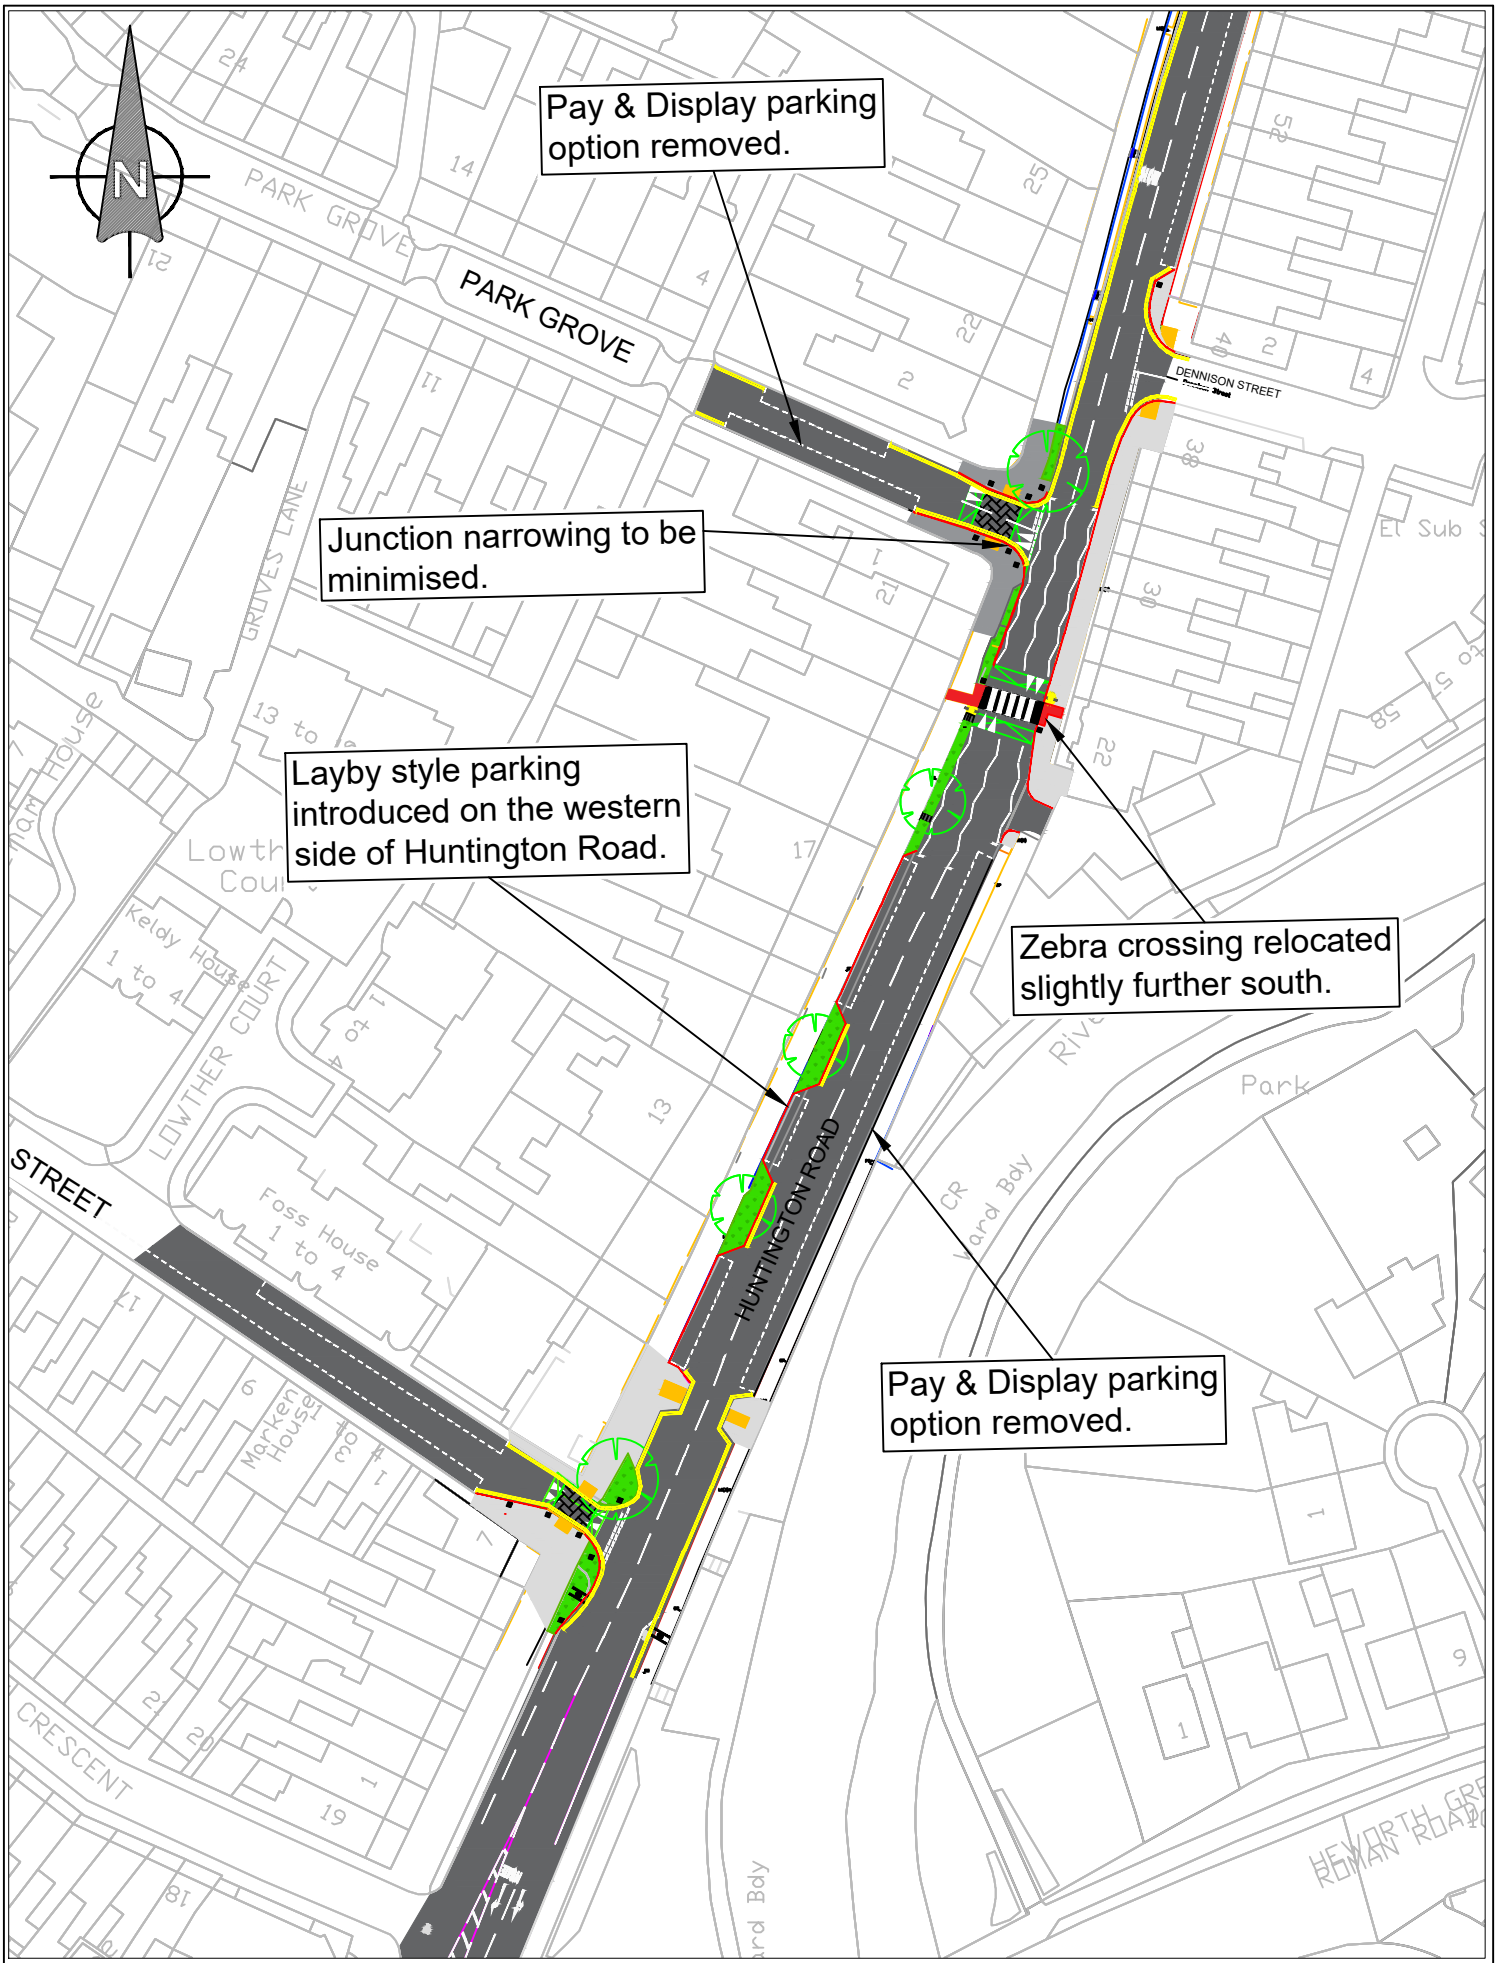


Q:\Group\Civils\2.0- Projects-PMO\23-24\Highways & Transport\6- Speed Safety\23-24 DR Programme\HED-2023-DR001 Huntington Road DR\2. Principal Designer\2.1 PCI\2.1.3 Works Information\Design Pack\DESIGN DWGS_ HUNT RD Outline Design Nov Update.dwg

CITY OF YORK COUNCIL


Highways Engineering Design
Eco Depot, Hazel Court, James Street, York, YO10 3DS
www.york.gov.uk

HUNTINGTON ROAD (SOUTH)
SAFER NEIGHBOURHOOD SCHEME
OUTLINE DESIGN - POST CONSULATION CHANGES

REV	AMENDMENTS	DATE	DRAWN

HED/SRS06.02/UPDATE 01

SCALE	NTS
DATE	09/11/2026
DRAWN	B POTTER
CHECK	

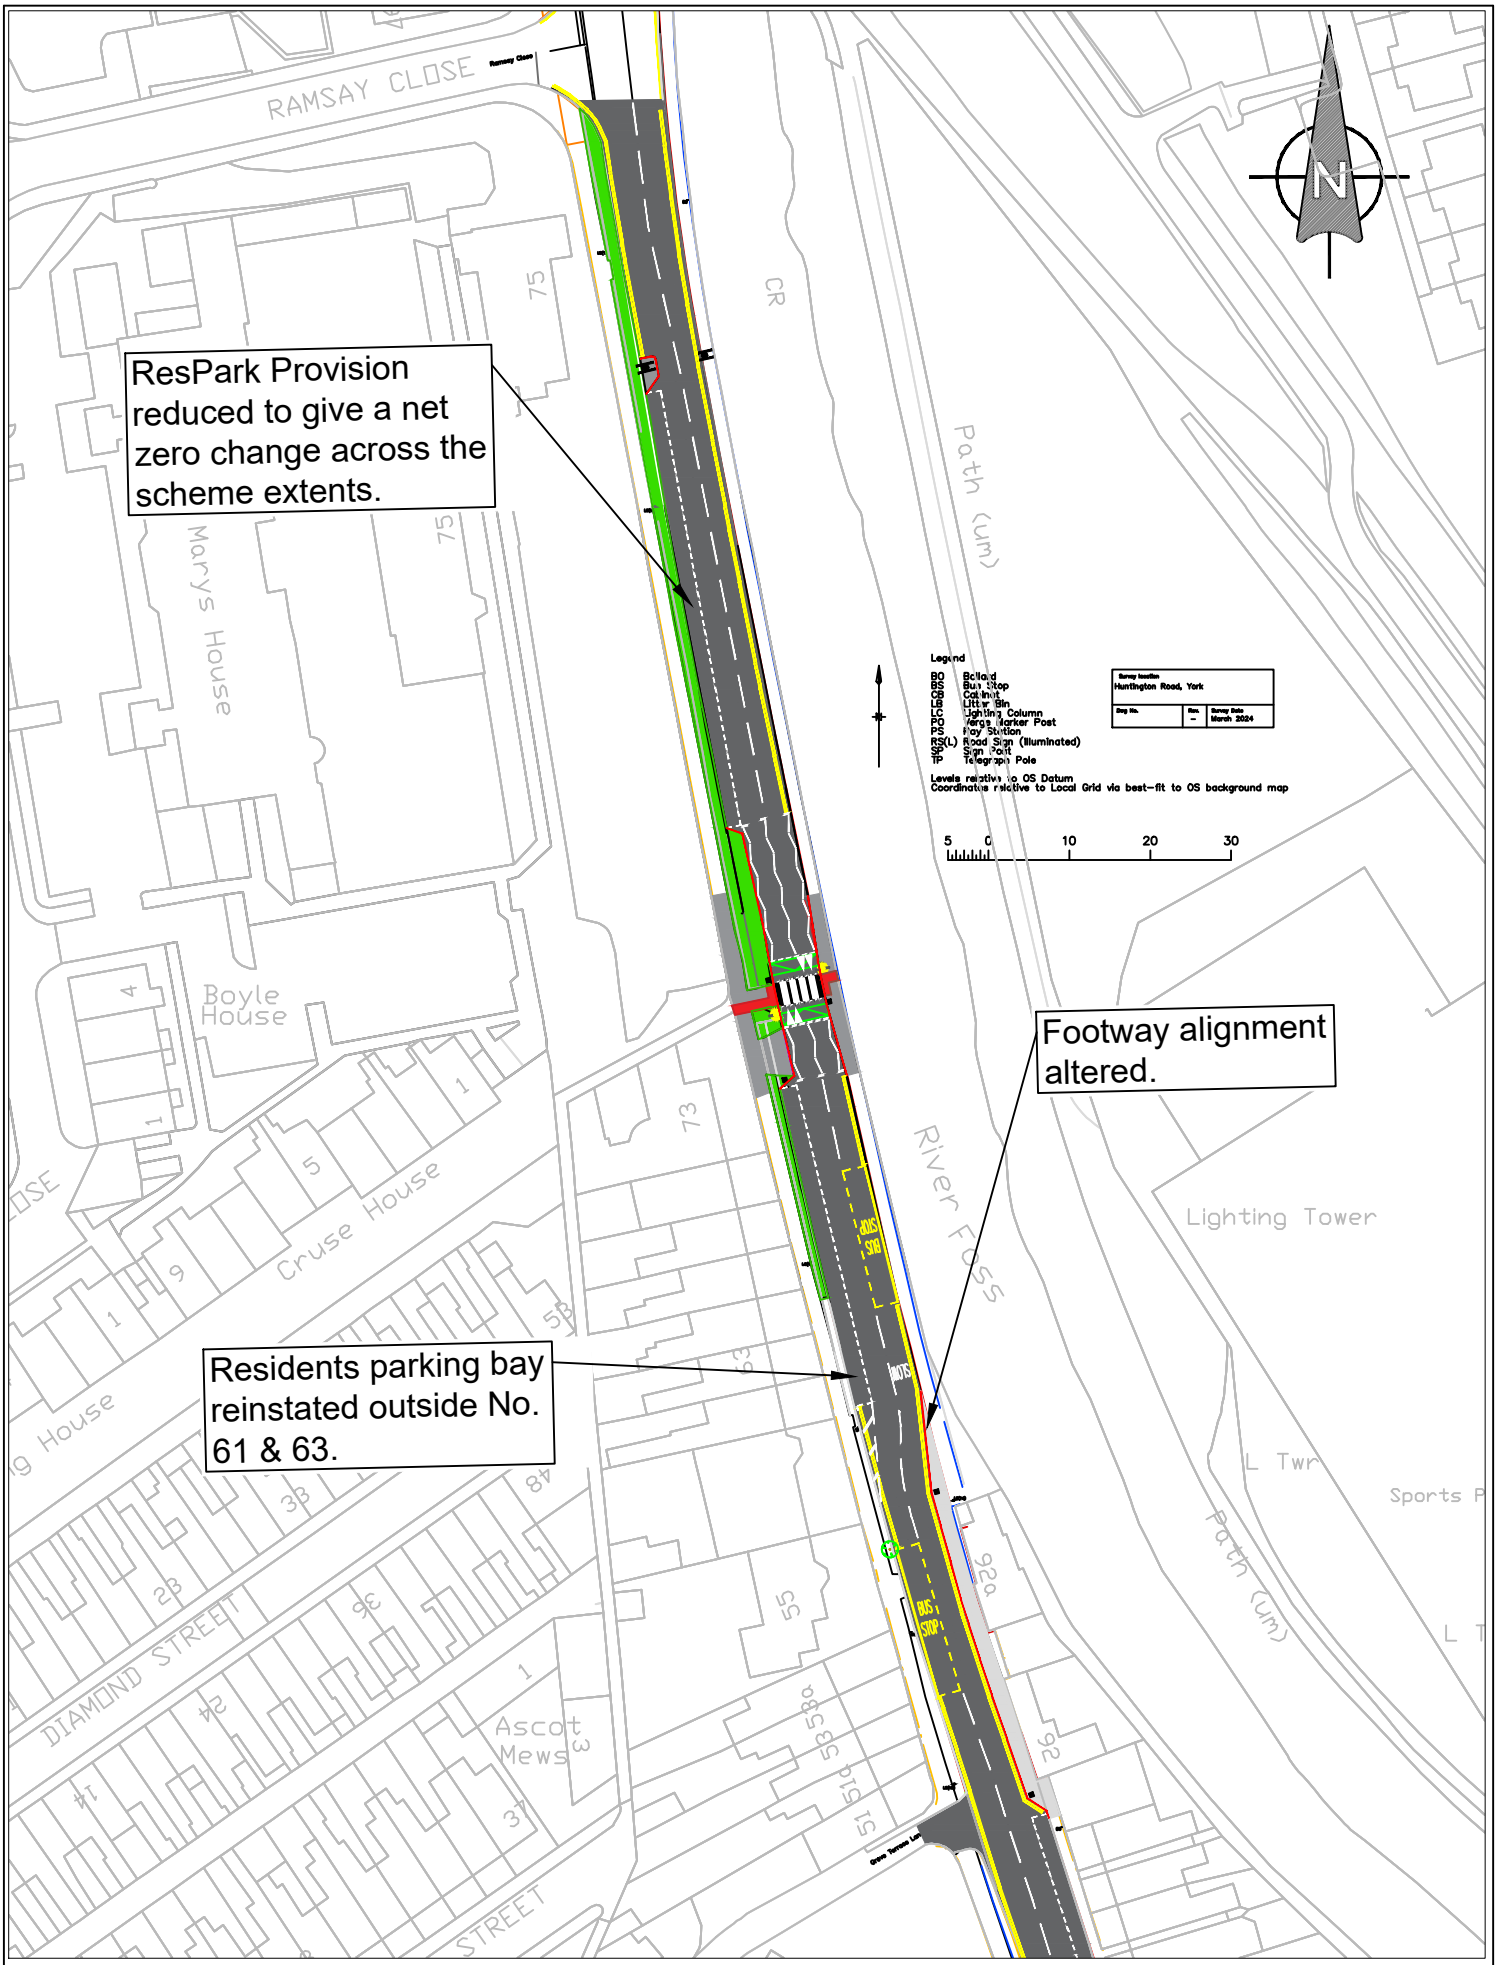

Q:\Group\Civils\2.0- Projects-PMO\23-24\Highways & Transport\6- Speed Safety\23-24 DR Programme\HED-2023-DR001 Huntington Road DR\2. Principal Designer\2.1 PCI\2.1.3 Works Information\Design Pack\DESIGN DWGS_ HUNT RD Outline Design Nov Update.dwg

CITY OF YORK COUNCIL

Highways Engineering Design
Eco Depot, Hazel Court, James Street, York, YO10 3DS
www.york.gov.uk

HUNTINGTON ROAD (SOUTH)
SAFER NEIGHBOURHOOD SCHEME
OUTLINE DESIGN - POST CONSULATION CHANGES

REV	AMENDMENTS	DATE	DRAWN

HED/SRS06.02/UPDATE 02

SCALE	NTS
DATE	09/11/2026
DRAWN	B POTTER
CHECK	