CITY OF YORK COUNCIL
NOTICE OF PROPOSALS
THE YORK PARKING, STOPPING AND WAITING (AMENDMENT) (NO 14/71) TRAFFIC ORDER 2026


Notice is hereby given that City of York Council, in exercise of powers under Sections 1, 2, 4, 32, 35, 45, 46, 53 and Schedule 9 of the Road Traffic Regulation Act, 1984 ("the Act") and of all other enabling powers and after consultation with the Chief Officer of Police in accordance with Schedule 9 of the Act, proposes to make an Order which will have the effect of:

1. Introducing 'No Waiting at any time' restrictions in Huntington Road, York, on its:
   (a) west side, between points 116 metres and 107.5 metres south from the projected centreline of Dennison Street, thereby revoking the existing Residents parking bay from the said length,
   (b) west side, between points 94 metres and 86 metres south from the projected centreline of Dennison Street, thereby revoking the existing Residents' Priority parking bay from the said length,
   (c) west side, between points 63.5 metres and 52 metres (terminal point of existing 'No Waiting at any time') south from the projected centreline of Dennison Street, thereby revoking the existing Residents' Priority parking bay from the said length,
   (d) west side, between points 196 metres and 214 metres north from the projected centreline of Dennison Street, thereby revoking existing Residents' Priority parking bay from within the said length,
   (e) east side, between points 65 metres (terminal point of existing 'No Waiting at any time') and 12 metres (terminal point of existing 'No Waiting at any time') south from the projected centreline of Dennison Street, thereby revoking the existing Residents parking bay from the said length,
   (f) east side, between a point 210 metres north from the projected centreline of Dennison Street (terminal point of existing 'No Waiting at any time' restrictions) and a point 50 metres south from the projected centreline of Ramsey Close (terminal point of existing 'No Waiting at any time' restrictions), thereby revoking existing 'No Waiting' 8am-6pm except Sunday restrictions from within that length,
2. Introducing Residents' Priority parking bay providing unlimited parking for R26 Permit Holders and 10 minutes for non-permit holders on the north side of Lowther Terrace, York, between points 10.5 metres and 46.5 metres west from the projected eastern property boundary line of Riverside House, Huntington Road, thereby revoking the existing 'No Waiting at any time' restrictions from within that length.
3. Introducing Residents' Priority parking bay providing unlimited parking for R26 Permit Holders and 10 minutes for non-permit holders on Huntington Road, York, on its:
   (a) east side, between points 160 metres (terminal point of existing Residents' Priority parking bay) and 165 metres north from the projected centreline of Dennison Street, thereby revoking the existing 'No Waiting at any time' restrictions from within that length.
   (b) west side, York, between points 39 metres and 95.5 metres south from the projected southern kerbline line of Ramsey Close, thereby revoking the existing 'No Waiting at any time' restrictions from within that length.
4. Revoking the 8am-8pm 1 hour Pay & Display parking amenity from Huntington Road, York, on its east side, between points 64 metres and 136 metres south from the projected centreline of Dennison Street.
5. Revoking the 8am-8pm 1 hour Pay & Display parking amenity from Park Grove, York, on its:
   (a) north east side, between points 14 metres and 43 metres north west from the projected north western kerbline of Huntington Road,
   (b) south west side, between point 10 metres and 38 metres north west from the projected north western kerbline of Huntington Road.

A copy of the draft Order, Statement of Reasons for making it and relevant maps can be inspected at the Reception, West Offices, Station Rise, York, during normal business hours. Objections or other representations specifying reasons for the objection or representation should be sent to me in writing to arrive no later than 4th December 2026.

Dated: 13th November 2026

Director of Environmental and Regulatory Services
Network Management, West Offices, Station Rise, York, YO1 6GA
Email: highway.regulation@york.gov.uk

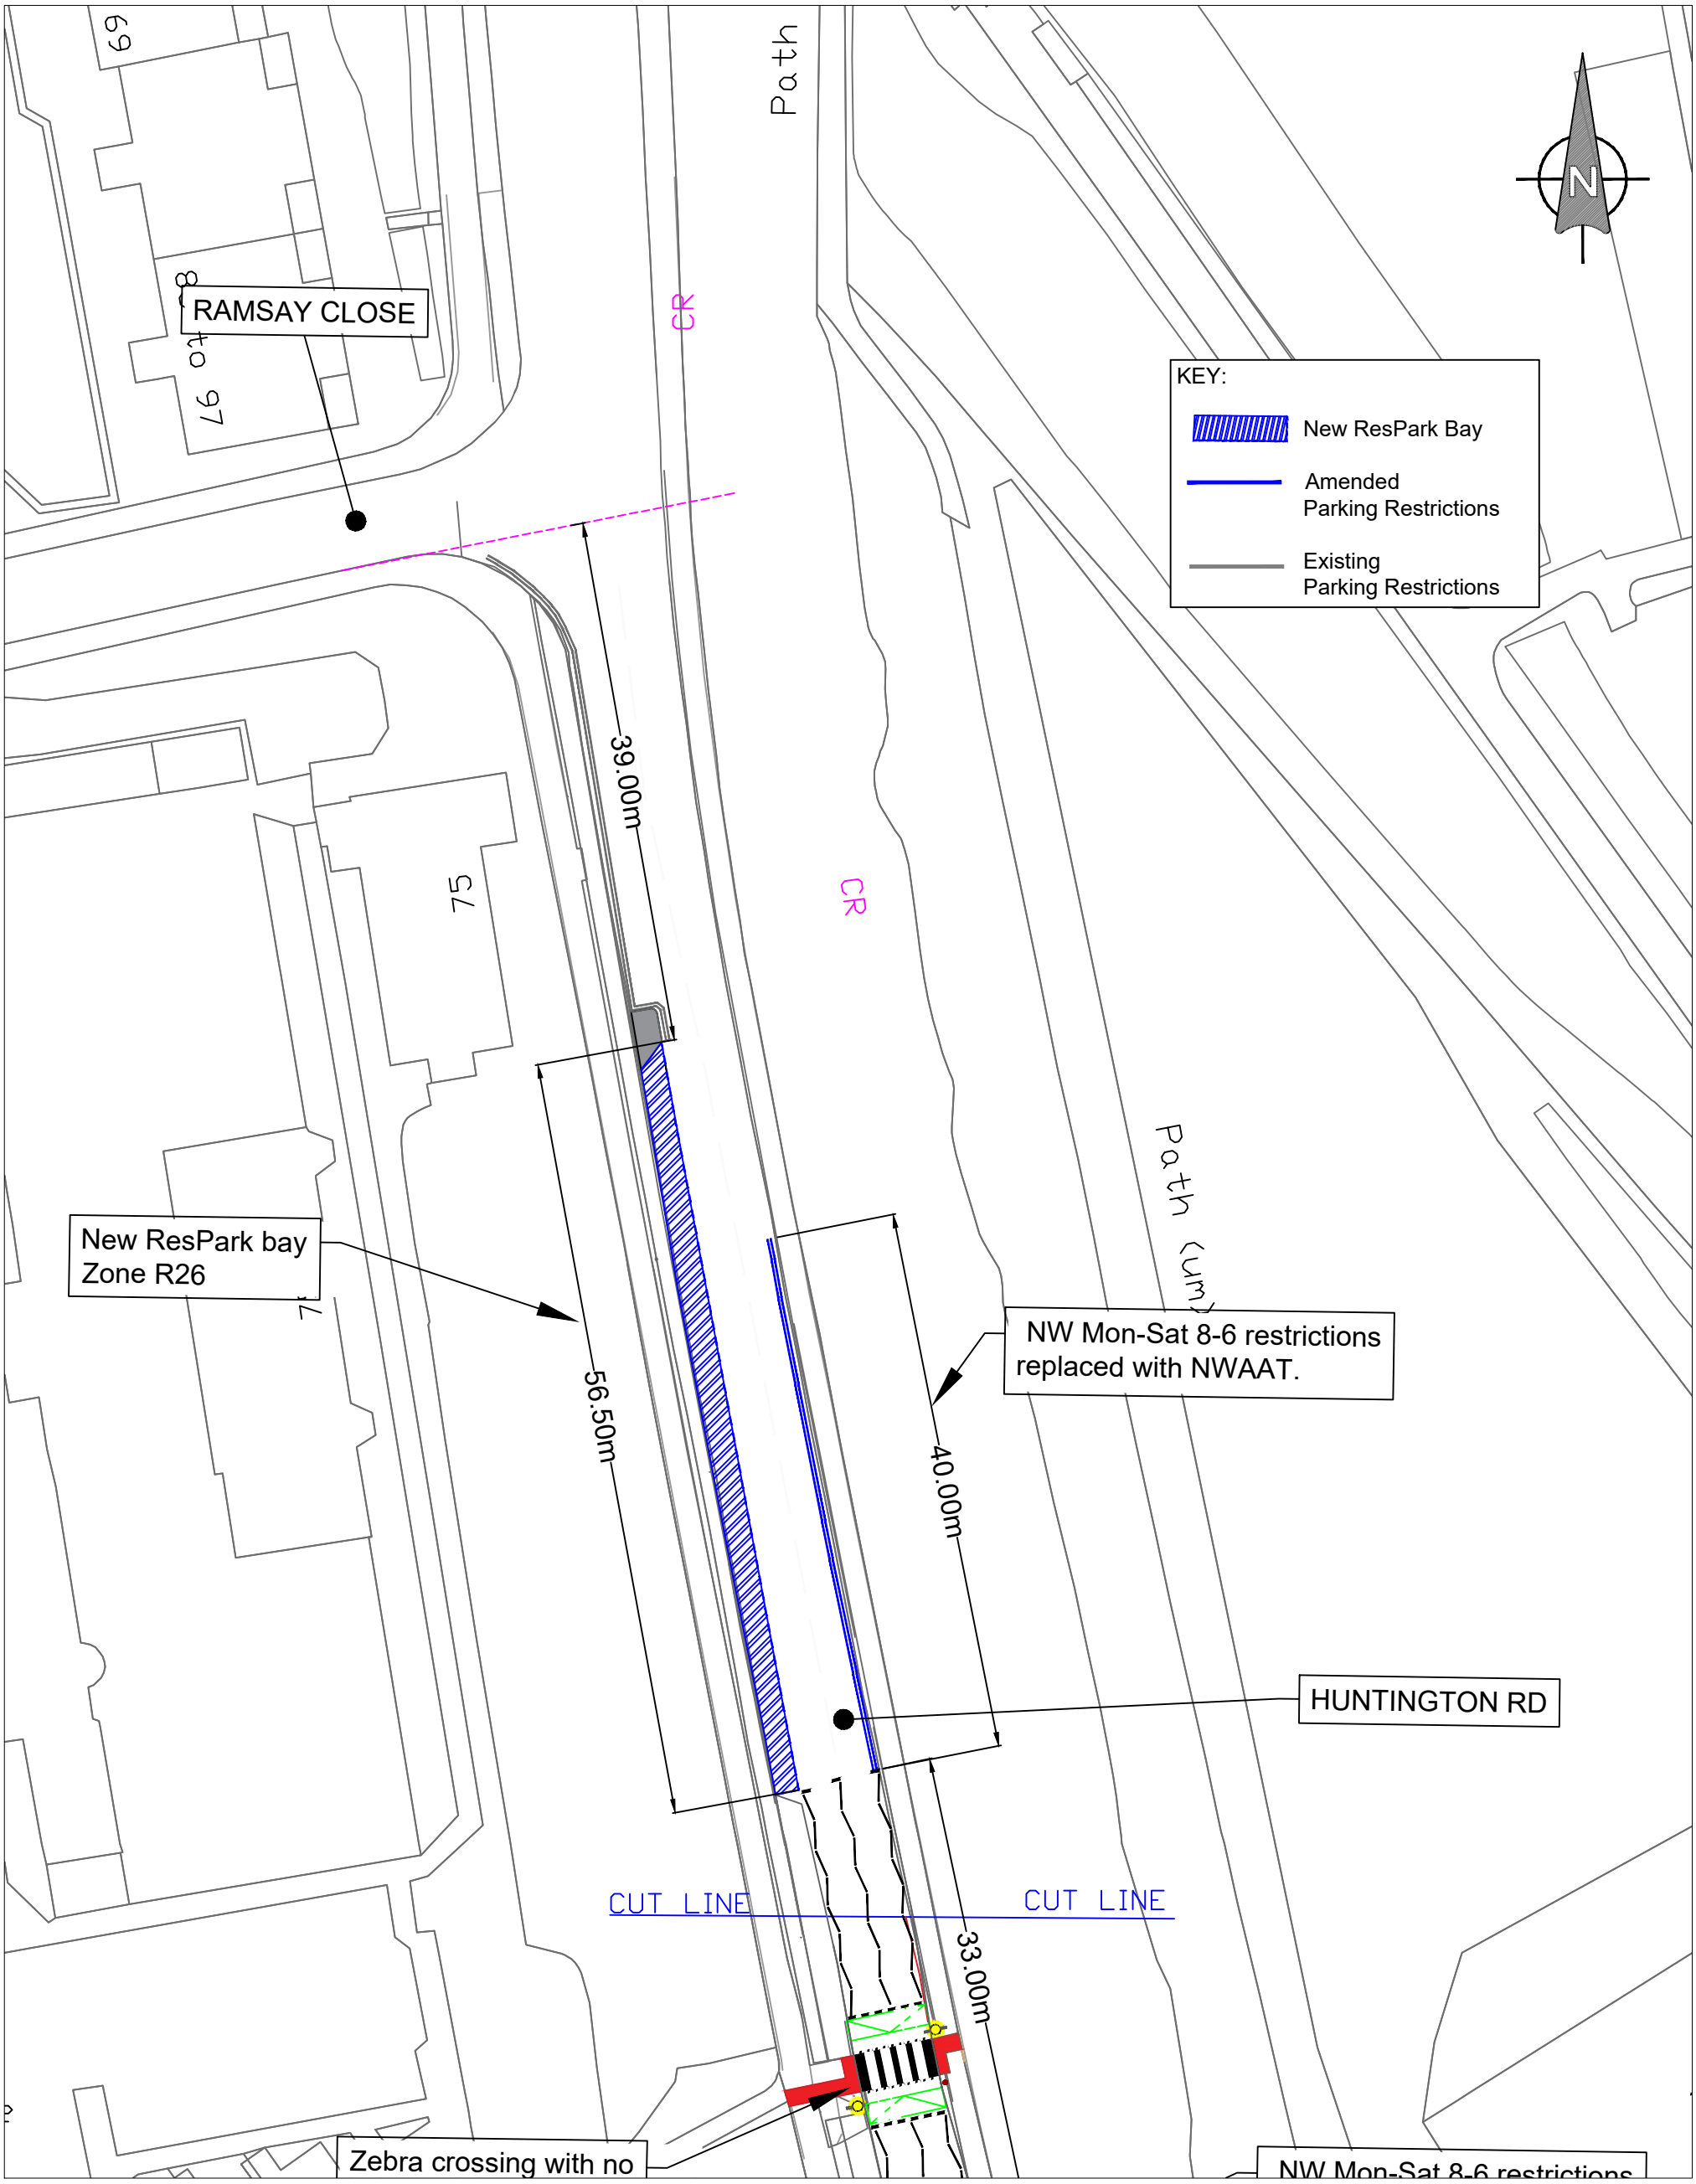

Q:\Group\Civils\2.0- Projects-PMO\23-24\Highways & Transport\6- Speed Safety\23-24 DR Programme\HED-2023-DR001 Huntington Road DR\2. Principal Designer\2.1 PCI\2.1.3 Works Information\Design Pack\DESIGN DWGS\TRO_ HUNT RD TRO PL

CITY OF YORK COUNCIL

Highways Engineering Design
Eco Depot, Hazel Court, James Street, York, YO10 3DS
www.york.gov.uk

BASED UPON THE ORDNANCE SURVEY MAPPING WITH THE PERMISSION OF THE CONTROLLER OF HER MAJESTY'S STATIONERY OFFICE © CROWN COPYRIGHT. UNAUTHORISED REPRODUCTION INFRINGES CROWN COPYRIGHT AND MAY LEAD TO PROSECUTION OR CIVIL PROCEEDINGS.
City of York Council OS Licence No. 1000 20818

HUNTINGTON ROAD SAFER NEIGHBOURHOOD SCHEME

TRO: Residents Parking and Waiting Restrictions 3 of 3

REV	AMENDMENTS	DATE

HED/SRS06.02/TRO/04

SCALE NTS A3

Drawn B.POTTER Checked

DATE 16/10/26

PARK GROVE

GROVES LANE

13 to 16

9 to 12

Lowther Court

LOWTHER ST

Foss House

1 to 4

Marker to 34

Existing R25 ResPark bays to remain - Pay and Display removed.

R26 ResPark Bays set back in laybys. NWAAT restrictions between bays.

New ResPark bay Zone R26

5.00m

42.50m

6.00m

2.1m

22.50m

8.00m

13.50m

8.50m

17.00m

36.00m

10.50m

Existing R26 ResPark bay removed to allow introduction of zebra crossing with no stopping zig-zags. Remaining length to be covered by NWAAT restrictions to protect to junction area.

CR

Ward Bay

Existing ResPark bay to remain - Pay and Display removed.

HUNTINGTON RD

KEY:

- New ResPark Bay
- Amended Parking Restrictions
- Existing Parking Restrictions

Q:\Group\Civils\2.0- Projects-PMO\23-24\Highways & Transport\6- Speed Safety\23-24 DR Programme\HED-2023-DR001 Huntington Road DR\2. Principal Designer\2.1 PCI\2.1.3 Works Information\Design Pack\DESIGN DWGS\TRO_ HUNT RD TRO PL

CITY OF YORK COUNCIL

Highways Engineering Design
Eco Depot, Hazel Court, James Street, York, YO10 3DS
www.york.gov.uk

HUNTINGTON ROAD SAFER NEIGHBOURHOOD SCHEME

TRO: Residents Parking and Waiting Restrictions 1 of 3

REV	AMENDMENTS	DATE


HED/SRS06.02/TRO/02

SCALE NTS A3

Drawn B.POTTER Checked

DATE 16/10/26

BASED UPON THE ORDNANCE SURVEY MAPPING WITH THE PERMISSION OF THE CONTROLLER OF HER MAJESTY'S STATIONERY OFFICE © CROWN COPYRIGHT. UNAUTHORISED REPRODUCTION INFRINGES CROWN COPYRIGHT AND MAY LEAD TO PROSECUTION OR CIVIL PROCEEDINGS.
City of York Council OS Licence No. 1000 20818

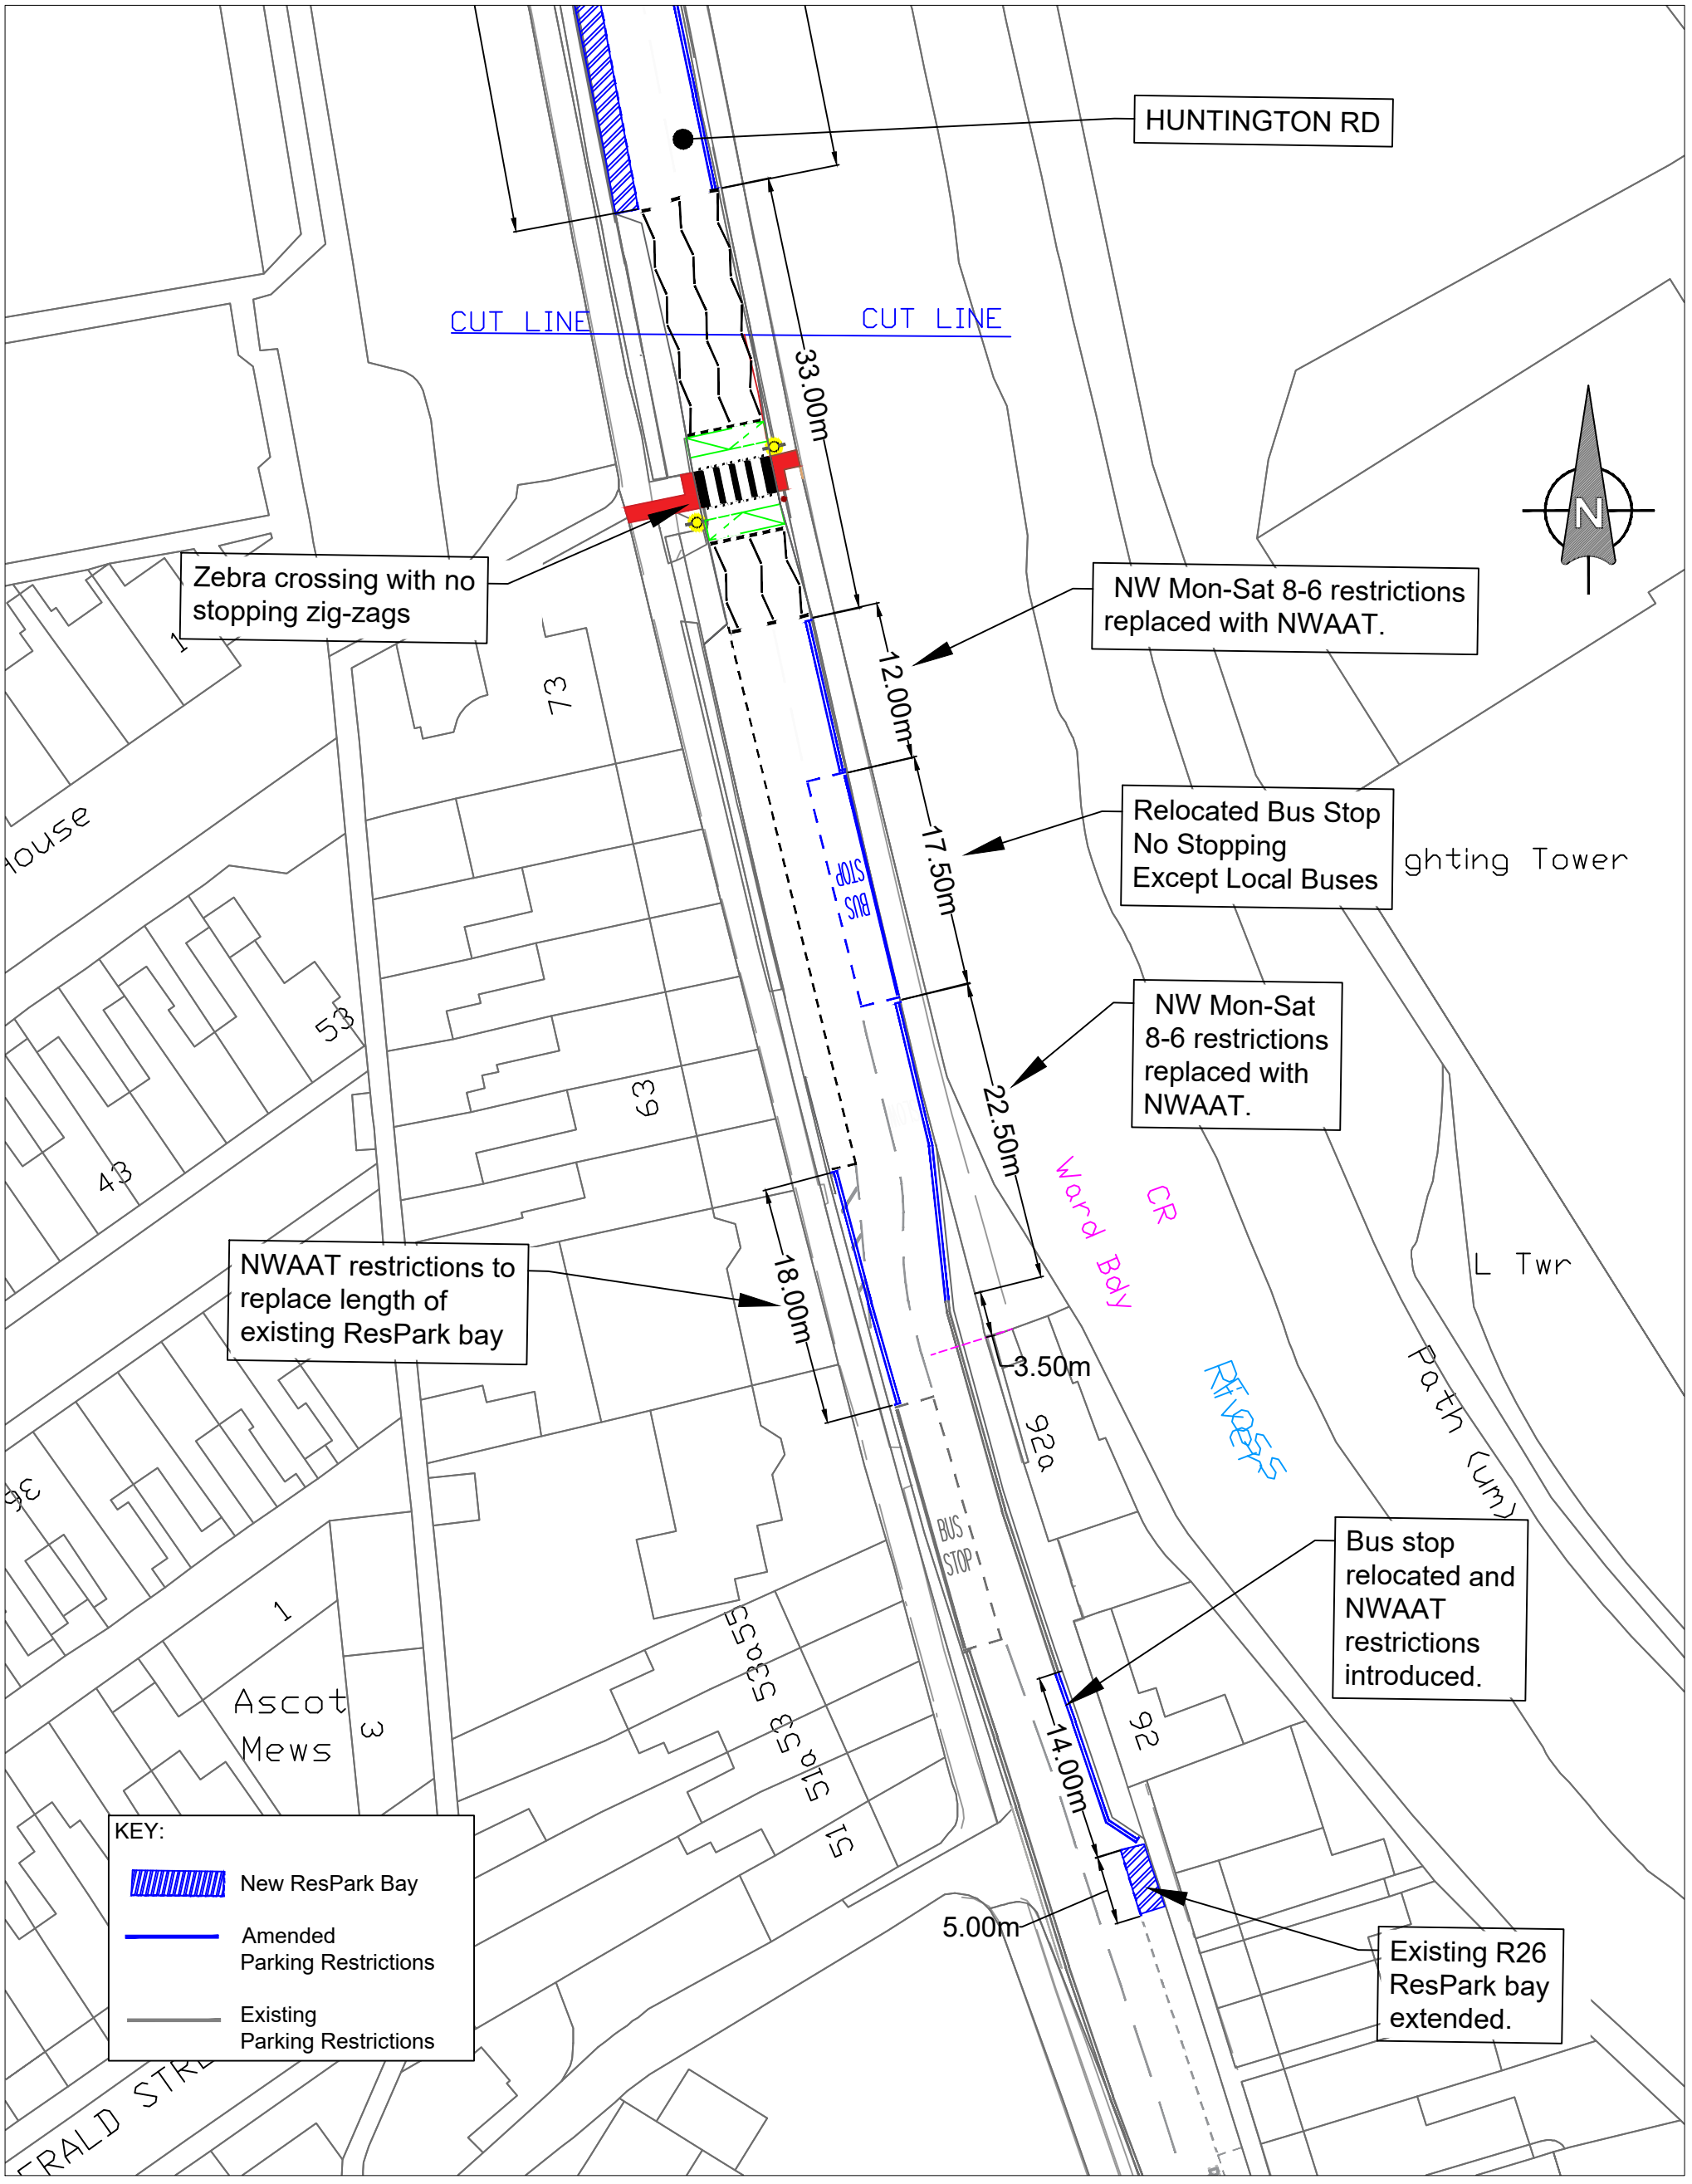

Q:\Group\Civils\2.0- Projects-PMO\23-24\Highways & Transport\6- Speed Safety\23-24 DR Programme\HED-2023-DR001 Huntington Road DR\2. Principal Designer\2.1 PCI\2.1.3 Works Information\Design Pack\DESIGN DWGS\TRO_ HUNT RD TRO PL

CITY OF YORK COUNCIL

Highways Engineering Design
Eco Depot, Hazel Court, James Street, York, YO10 3DS
www.york.gov.uk

HUNTINGTON ROAD SAFER NEIGHBOURHOOD SCHEME

TRO: Residents Parking and Waiting Restrictions 2 of 3

REV	AMENDMENTS	DATE

HED/SRS06.02/TRO/03

SCALE NTS A3

Drawn B.POTTER Checked

DATE 16/10/26

BASED UPON THE ORDNANCE SURVEY MAPPING WITH THE PERMISSION OF THE CONTROLLER OF HER MAJESTY'S STATIONERY OFFICE © CROWN COPYRIGHT. UNAUTHORISED REPRODUCTION INFRINGES CROWN COPYRIGHT AND MAY LEAD TO PROSECUTION OR CIVIL PROCEEDINGS.
City of York Council OS Licence No. 1000 20818